PROJEKT ZAGOSPODAROWANIA TERENU
SKALA 1:500

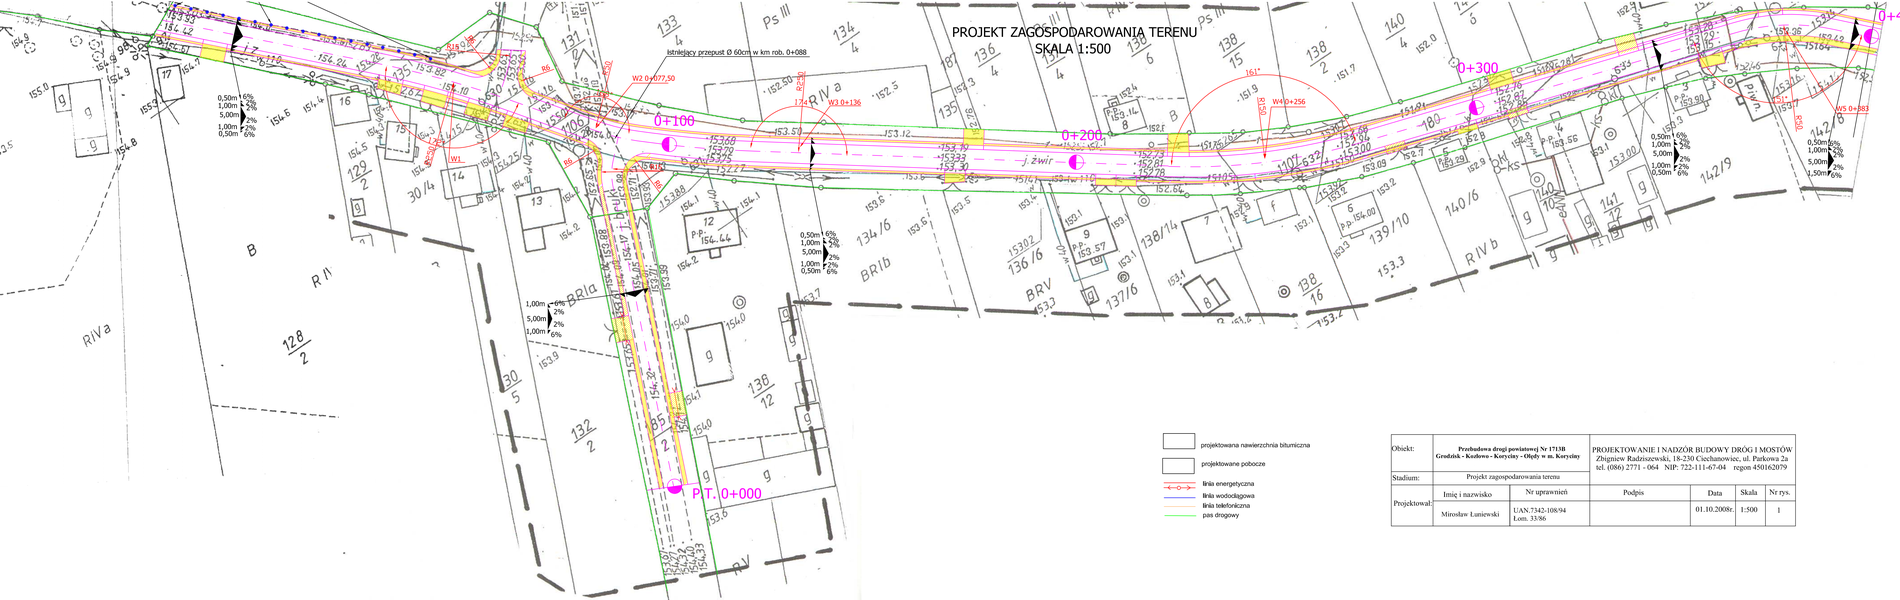
0+100
0+200
0+300
0+400
P.T. 0+000
Istniejący przepust Ø 60cm w km rob. 0+088
W1
W2 0+077,50
W3 0+136
W4 0+256
W5 0+383
R1
R1bhy
